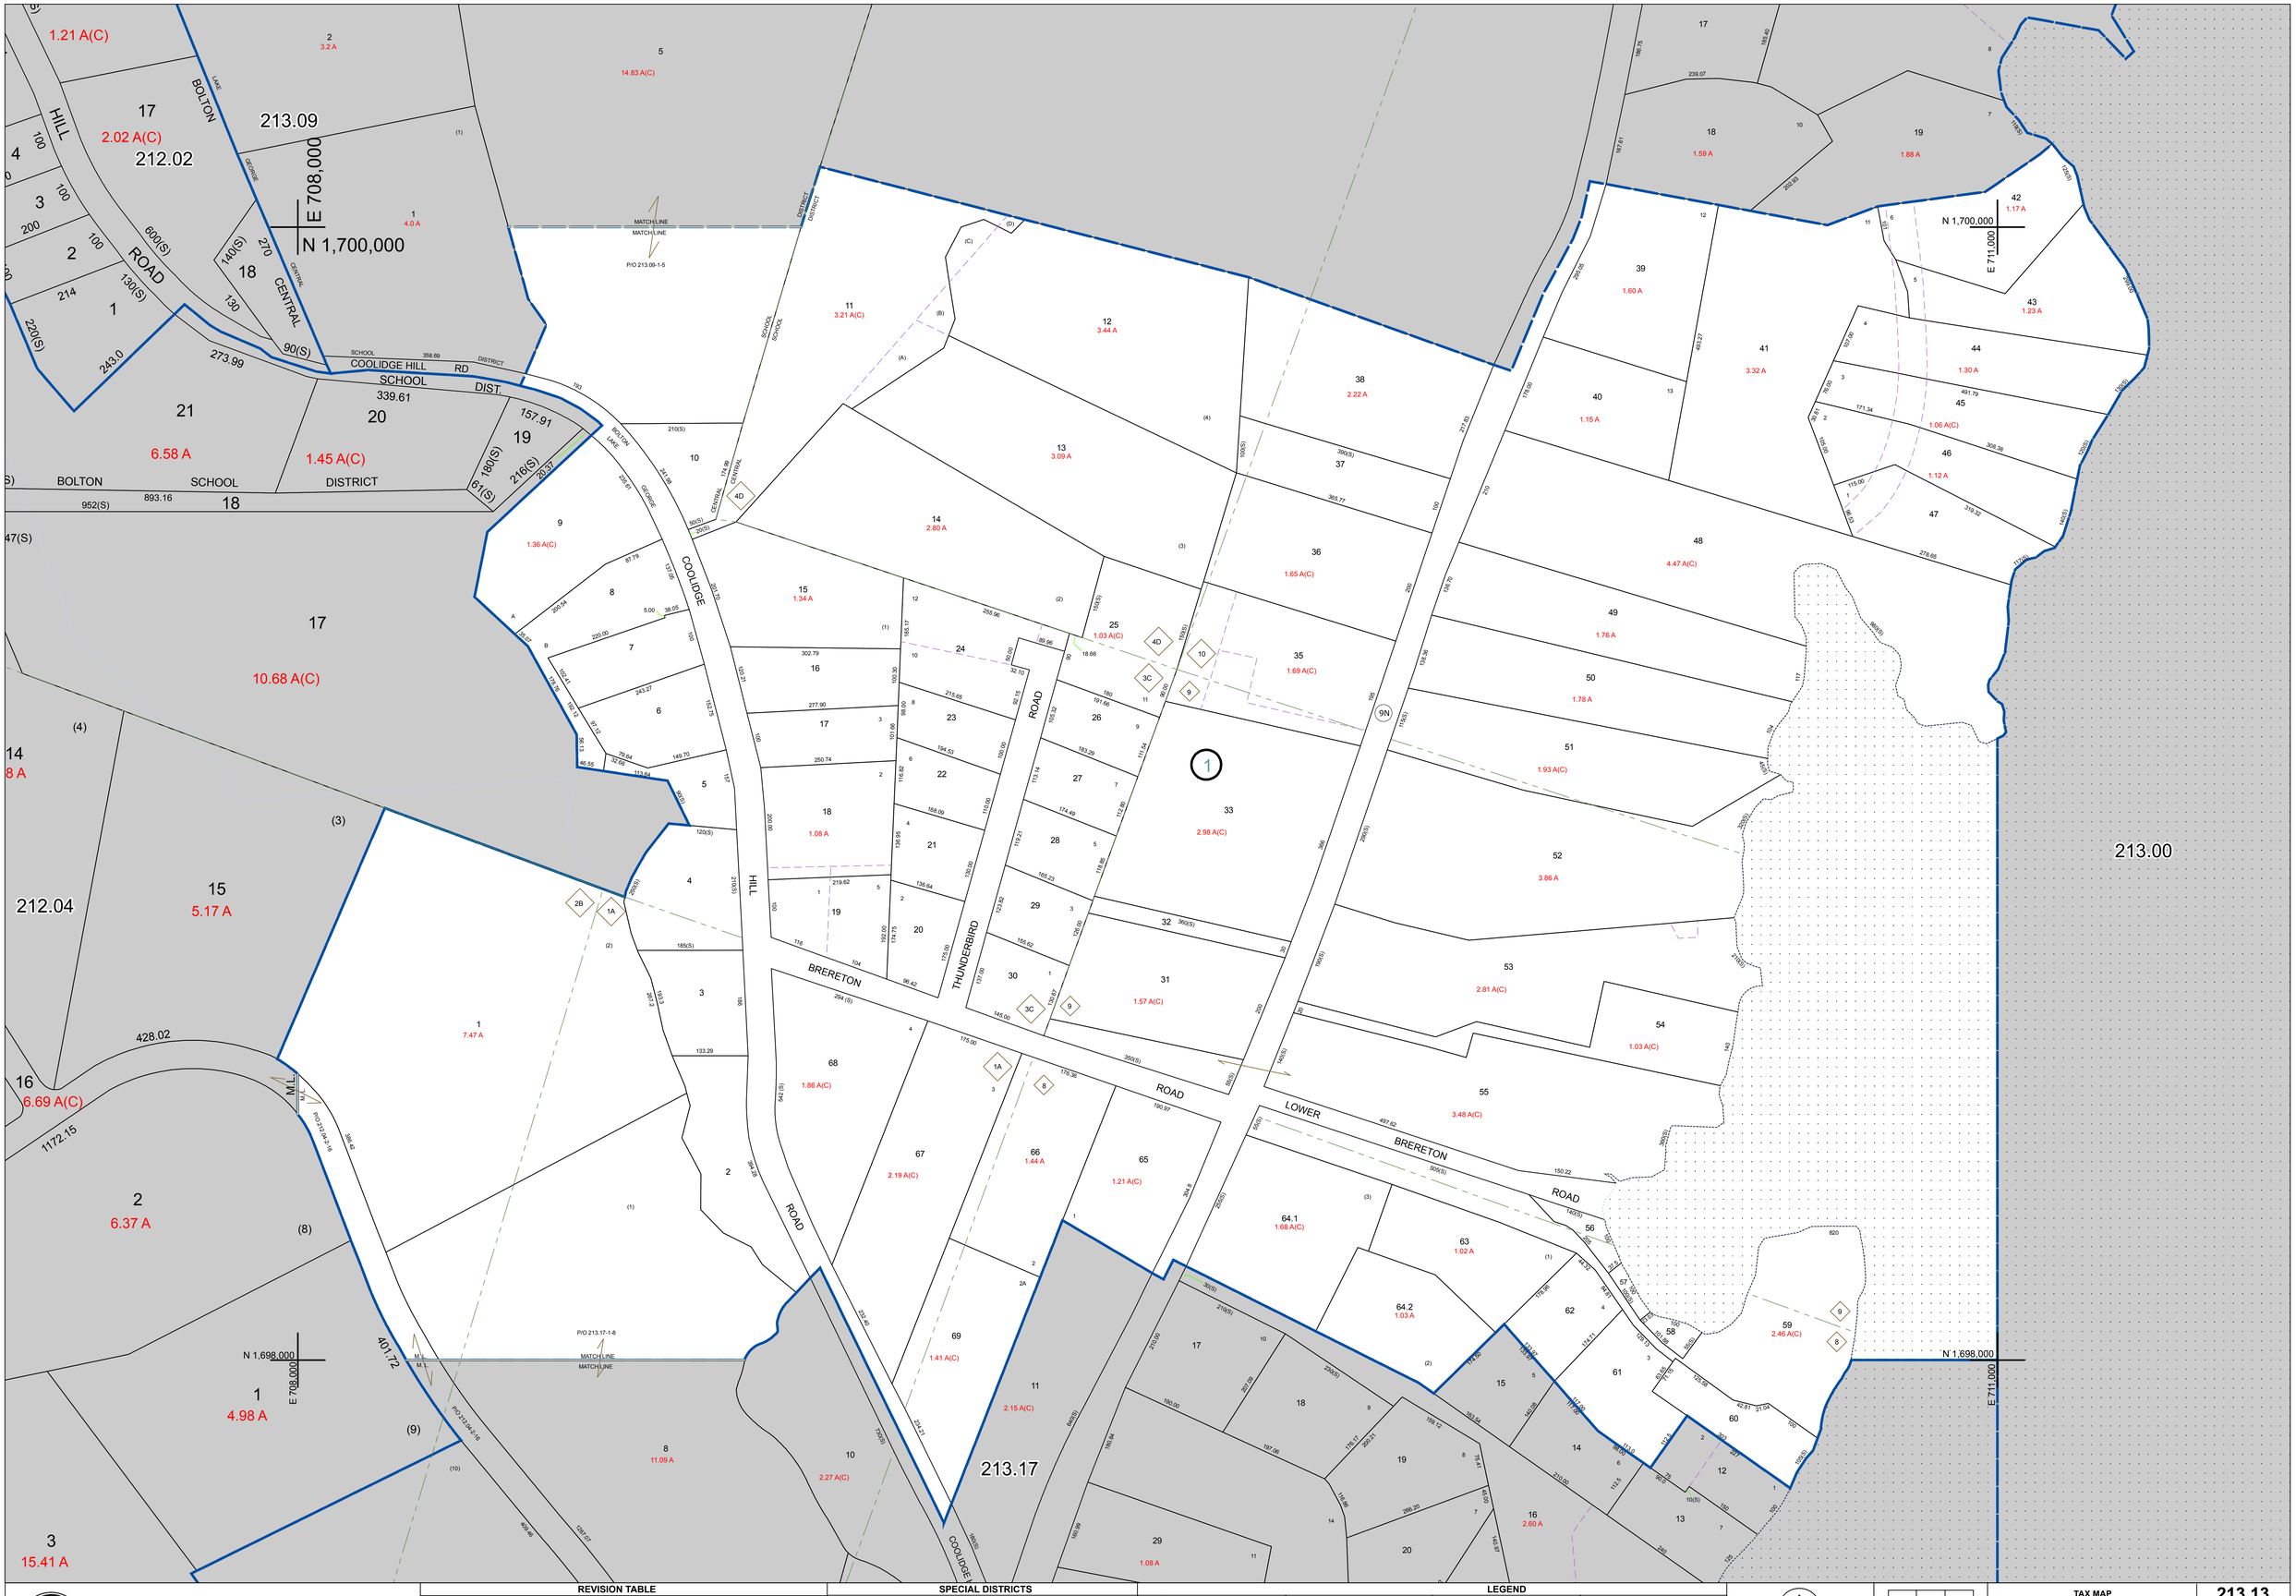

PREPARED BY:

WARREN COUNTY REAL PROPERTY SERVICES

LAKE GEORGE, NEW YORK

REVISION TABLE

DATE	MADE BY	CHANGES OR ADDITIONS
7/27/2016	R DIXON	PARCELS 213.13-1-59 AND 213.13-1-66 REVISED BY DEED BOOK 5387 PAGE 300
1/14/2015	R DIXON	213.13-1-64 SPLIT (COEPOLA SUBDIVISION) NOW 213.13-1-64.1 PARCEL 213.13-1-64.2 CREATED.
5/5/2014	R DIXON	PARCELS 213.13-1-11, 12, 13, 14 & 15 REVISED TO CONFORM WITH THE CURRENT DEEDS OF RECORD.
9/26/2013	R DIXON	PARCEL 213.13-1-43 REVISED BY DEED BOOK 4854 PAGE 57

SPECIAL DISTRICTS

LEGEND

- PROPERTY LINE
- ORIGINAL LOT LINE
- RAILROAD
- STREAM OR DITCH
- ROAD OR RAILWAY BNDY
- COUNTY LINE
- TOWN LINE
- VILLAGE LINE
- BLOCK LIMIT
- GREAT LOT LINE
- SCHOOL DISTRICT LINE
- FIRE DISTRICT LINE
- DENOTES COMMON OWNER
- TAX MAP BLOCK NUMBER — 1
- TAX MAP PARCEL NUMBER — 76.00-1-11
- FILED PLAN LOT NUMBER — (14)
- GREAT LOT NUMBER — 9
- CALCULATED ACREAGE — 75 (C)
- DEED ACREAGE — 175 A
- SCALED DIMENSION — 225 (S)
- DEED DIMENSION — 173.2

NORTH

COORDINATES BASED ON NEW YORK STATE PLANE COORDINATE SYSTEM EASTERN ZONE NAD 83

212.02	213.09	213.09
212.04		213.00
213.17	213.17	213.00

SHEET INDEX

TAX MAP

TOWN OF BOLTON

WARREN COUNTY, NEW YORK

0 50 100 200 Feet

scale: 1 inch = 100 feet

213.13

DATE PRINTED: Jul 27, 2016

THIS DOCUMENT PREPARED FOR TAX PURPOSES ONLY