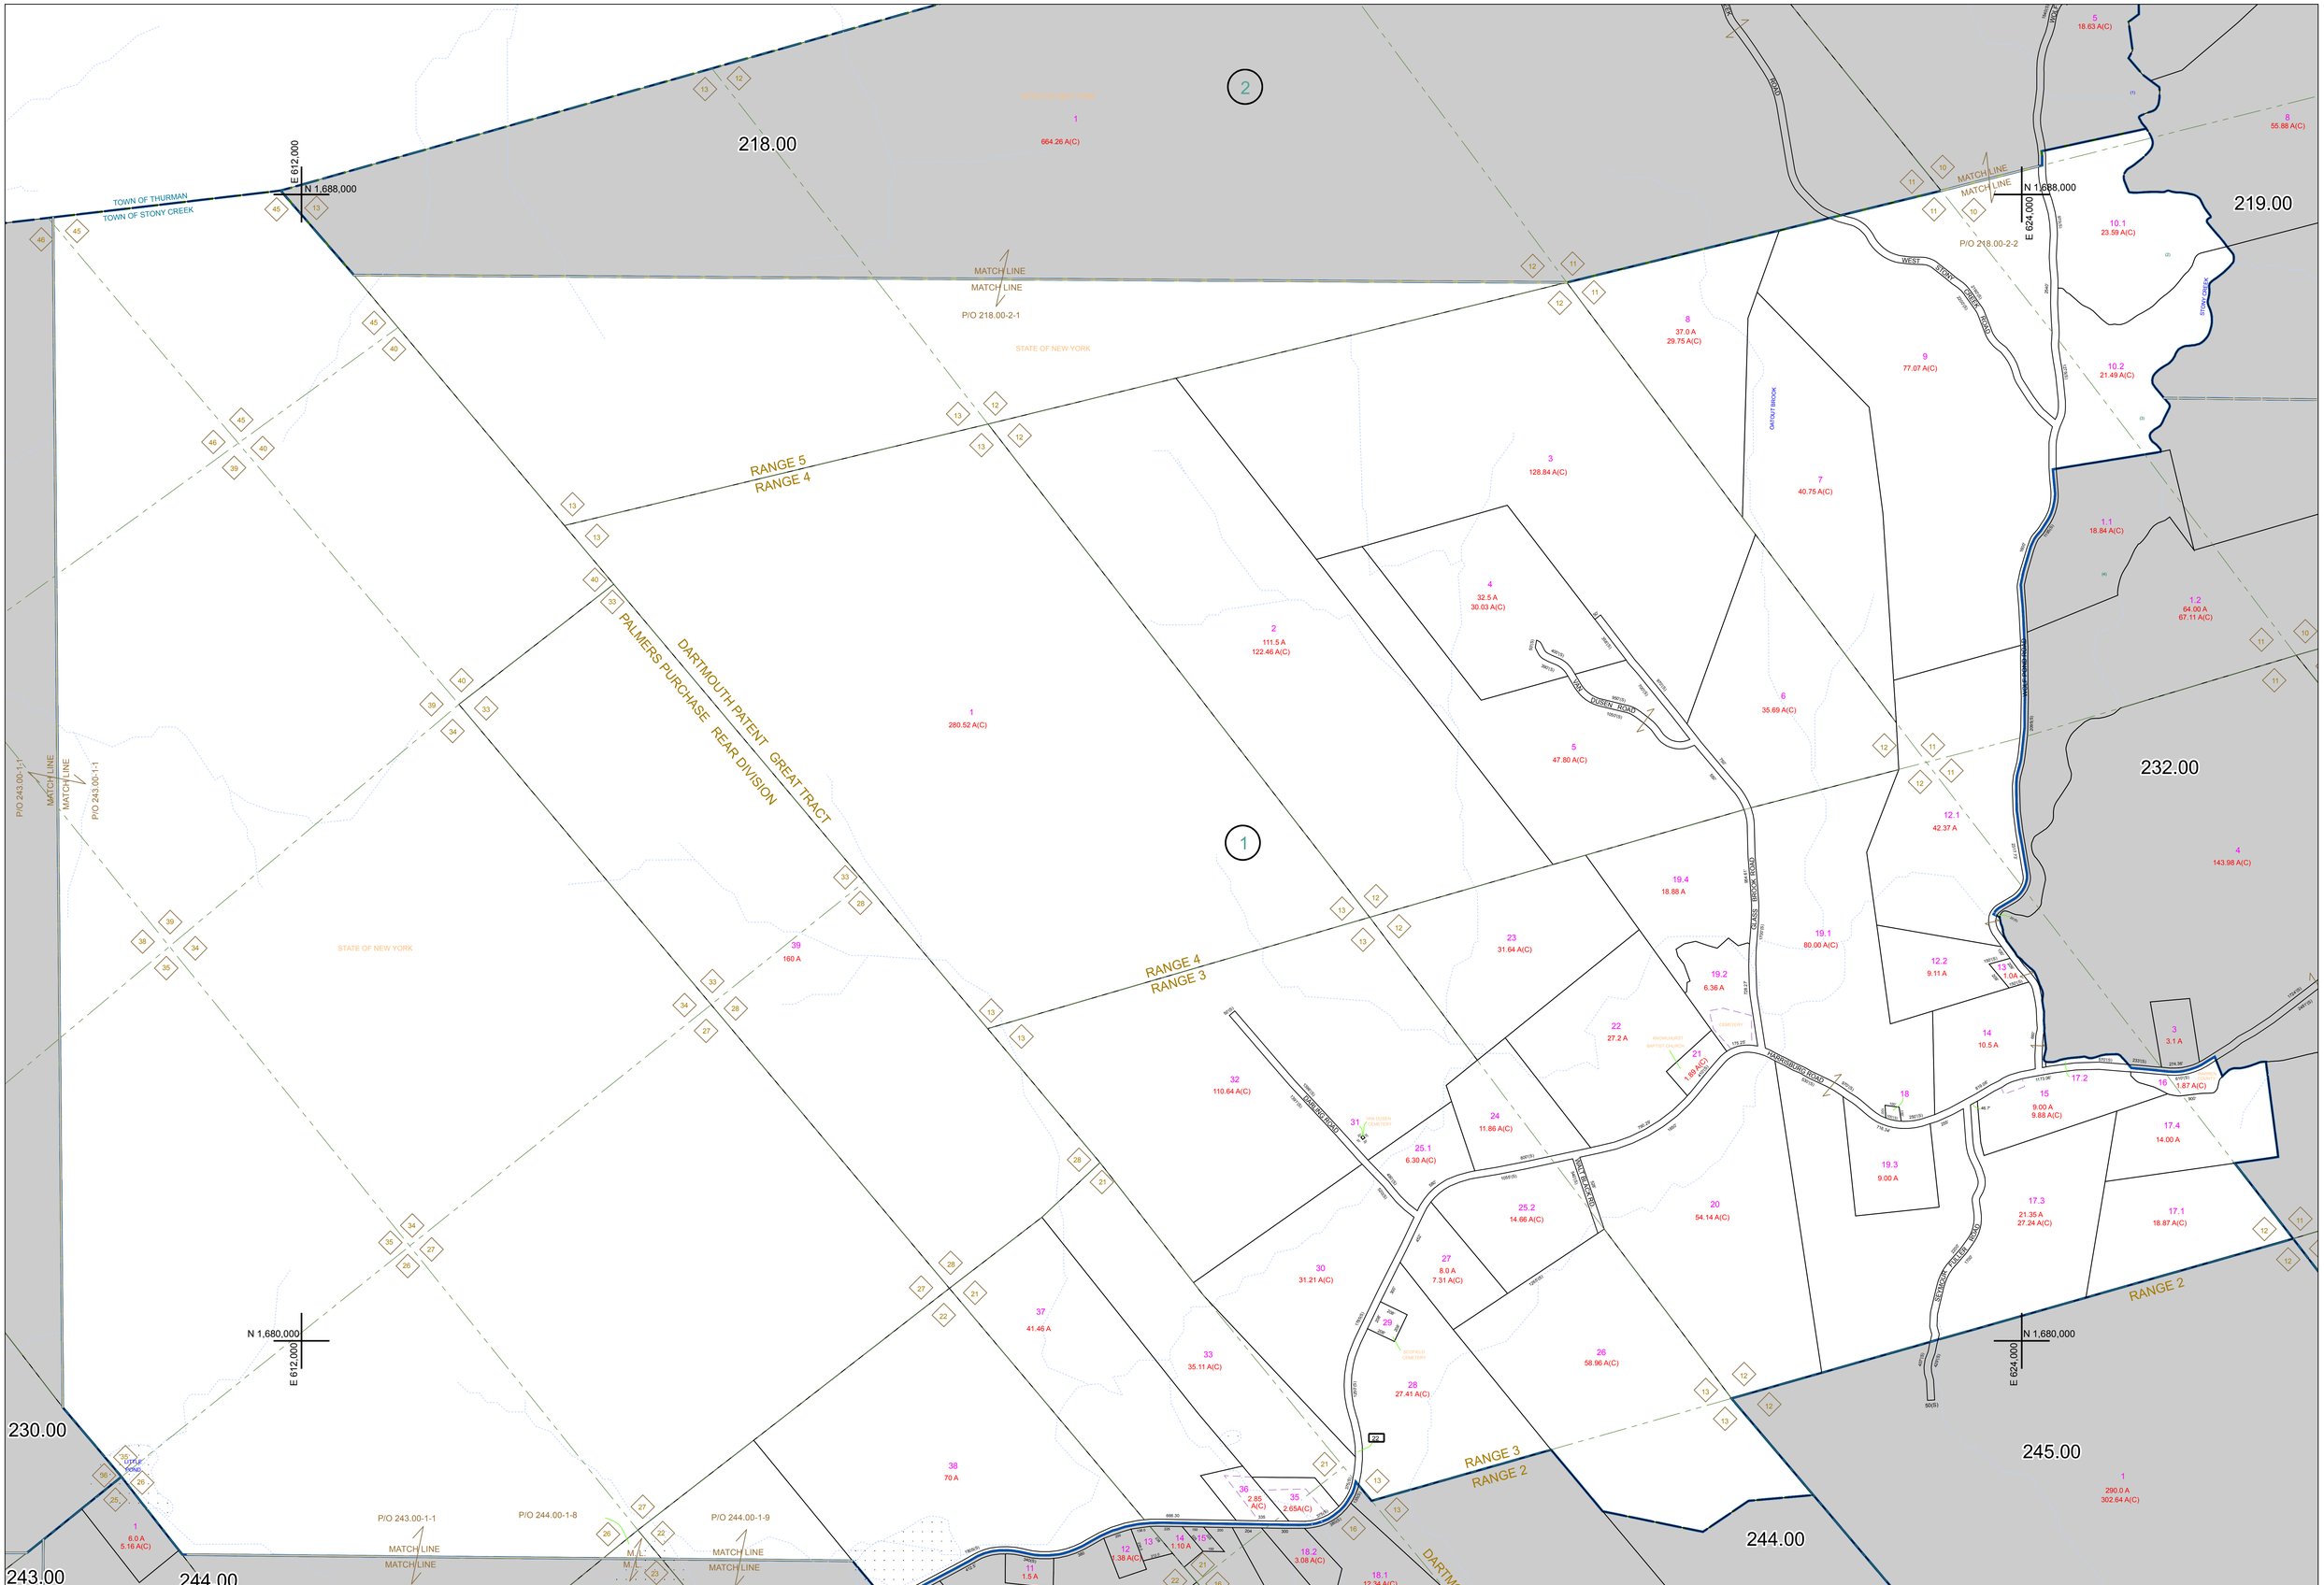

PREPARED BY:
WARREN COUNTY REAL PROPERTY SERVICES
LAKE GEORGE, NEW YORK

REVISION TABLE

DATE	MADE BY	CHANGES OR ADDITIONS
12/17/2015	R DIXON	PARCEL 231.00-1-10 SPLIT (HELDON SUBDIVISION) NOW 231.00-1-10.1 PARCEL 231.00-1-10.2 CREATED.

SPECIAL DISTRICTS

LEGEND

- PROPERTY LINE
- ORIGINAL LOT LINE
- RAILROAD
- STREAM OR DITCH
- ROAD OR RAILWAY BNDY
- COUNTY LINE
- TOWN LINE
- VILLAGE LINE
- BLOCK LIMIT
- GREAT LOT LINE
- SCHOOL DISTRICT LINE
- FIRE DISTRICT LINE
- DENOTES COMMON OWNER
- TAX MAP BLOCK NUMBER — 7 / 15
- TAX MAP PARCEL NUMBER — 76.00-1-11
- FILED PLAN LOT NUMBER — (14)
- GREAT LOT NUMBER — 3
- CALCULATED ACREAGE — 75 (C)
- DEED ACREAGE — 175 A
- SCALED DIMENSION — 225 (S)
- DEED DIMENSION — 173.2

NORTH
COORDINATES BASED ON
NEW YORK STATE PLANE COORDINATE SYSTEM
EASTERN ZONE NAD 83

		219.00
230.00		232.00
230.00	244.00	245.00

SHEET INDEX

TAX MAP
TOWN OF STONY CREEK
WARREN COUNTY, NEW YORK

0 200 400 800 Feet
scale: 1 inch = 400 feet

231.00

DATE PRINTED: Apr 12, 2016

THIS DOCUMENT PREPARED FOR TAX PURPOSES ONLY